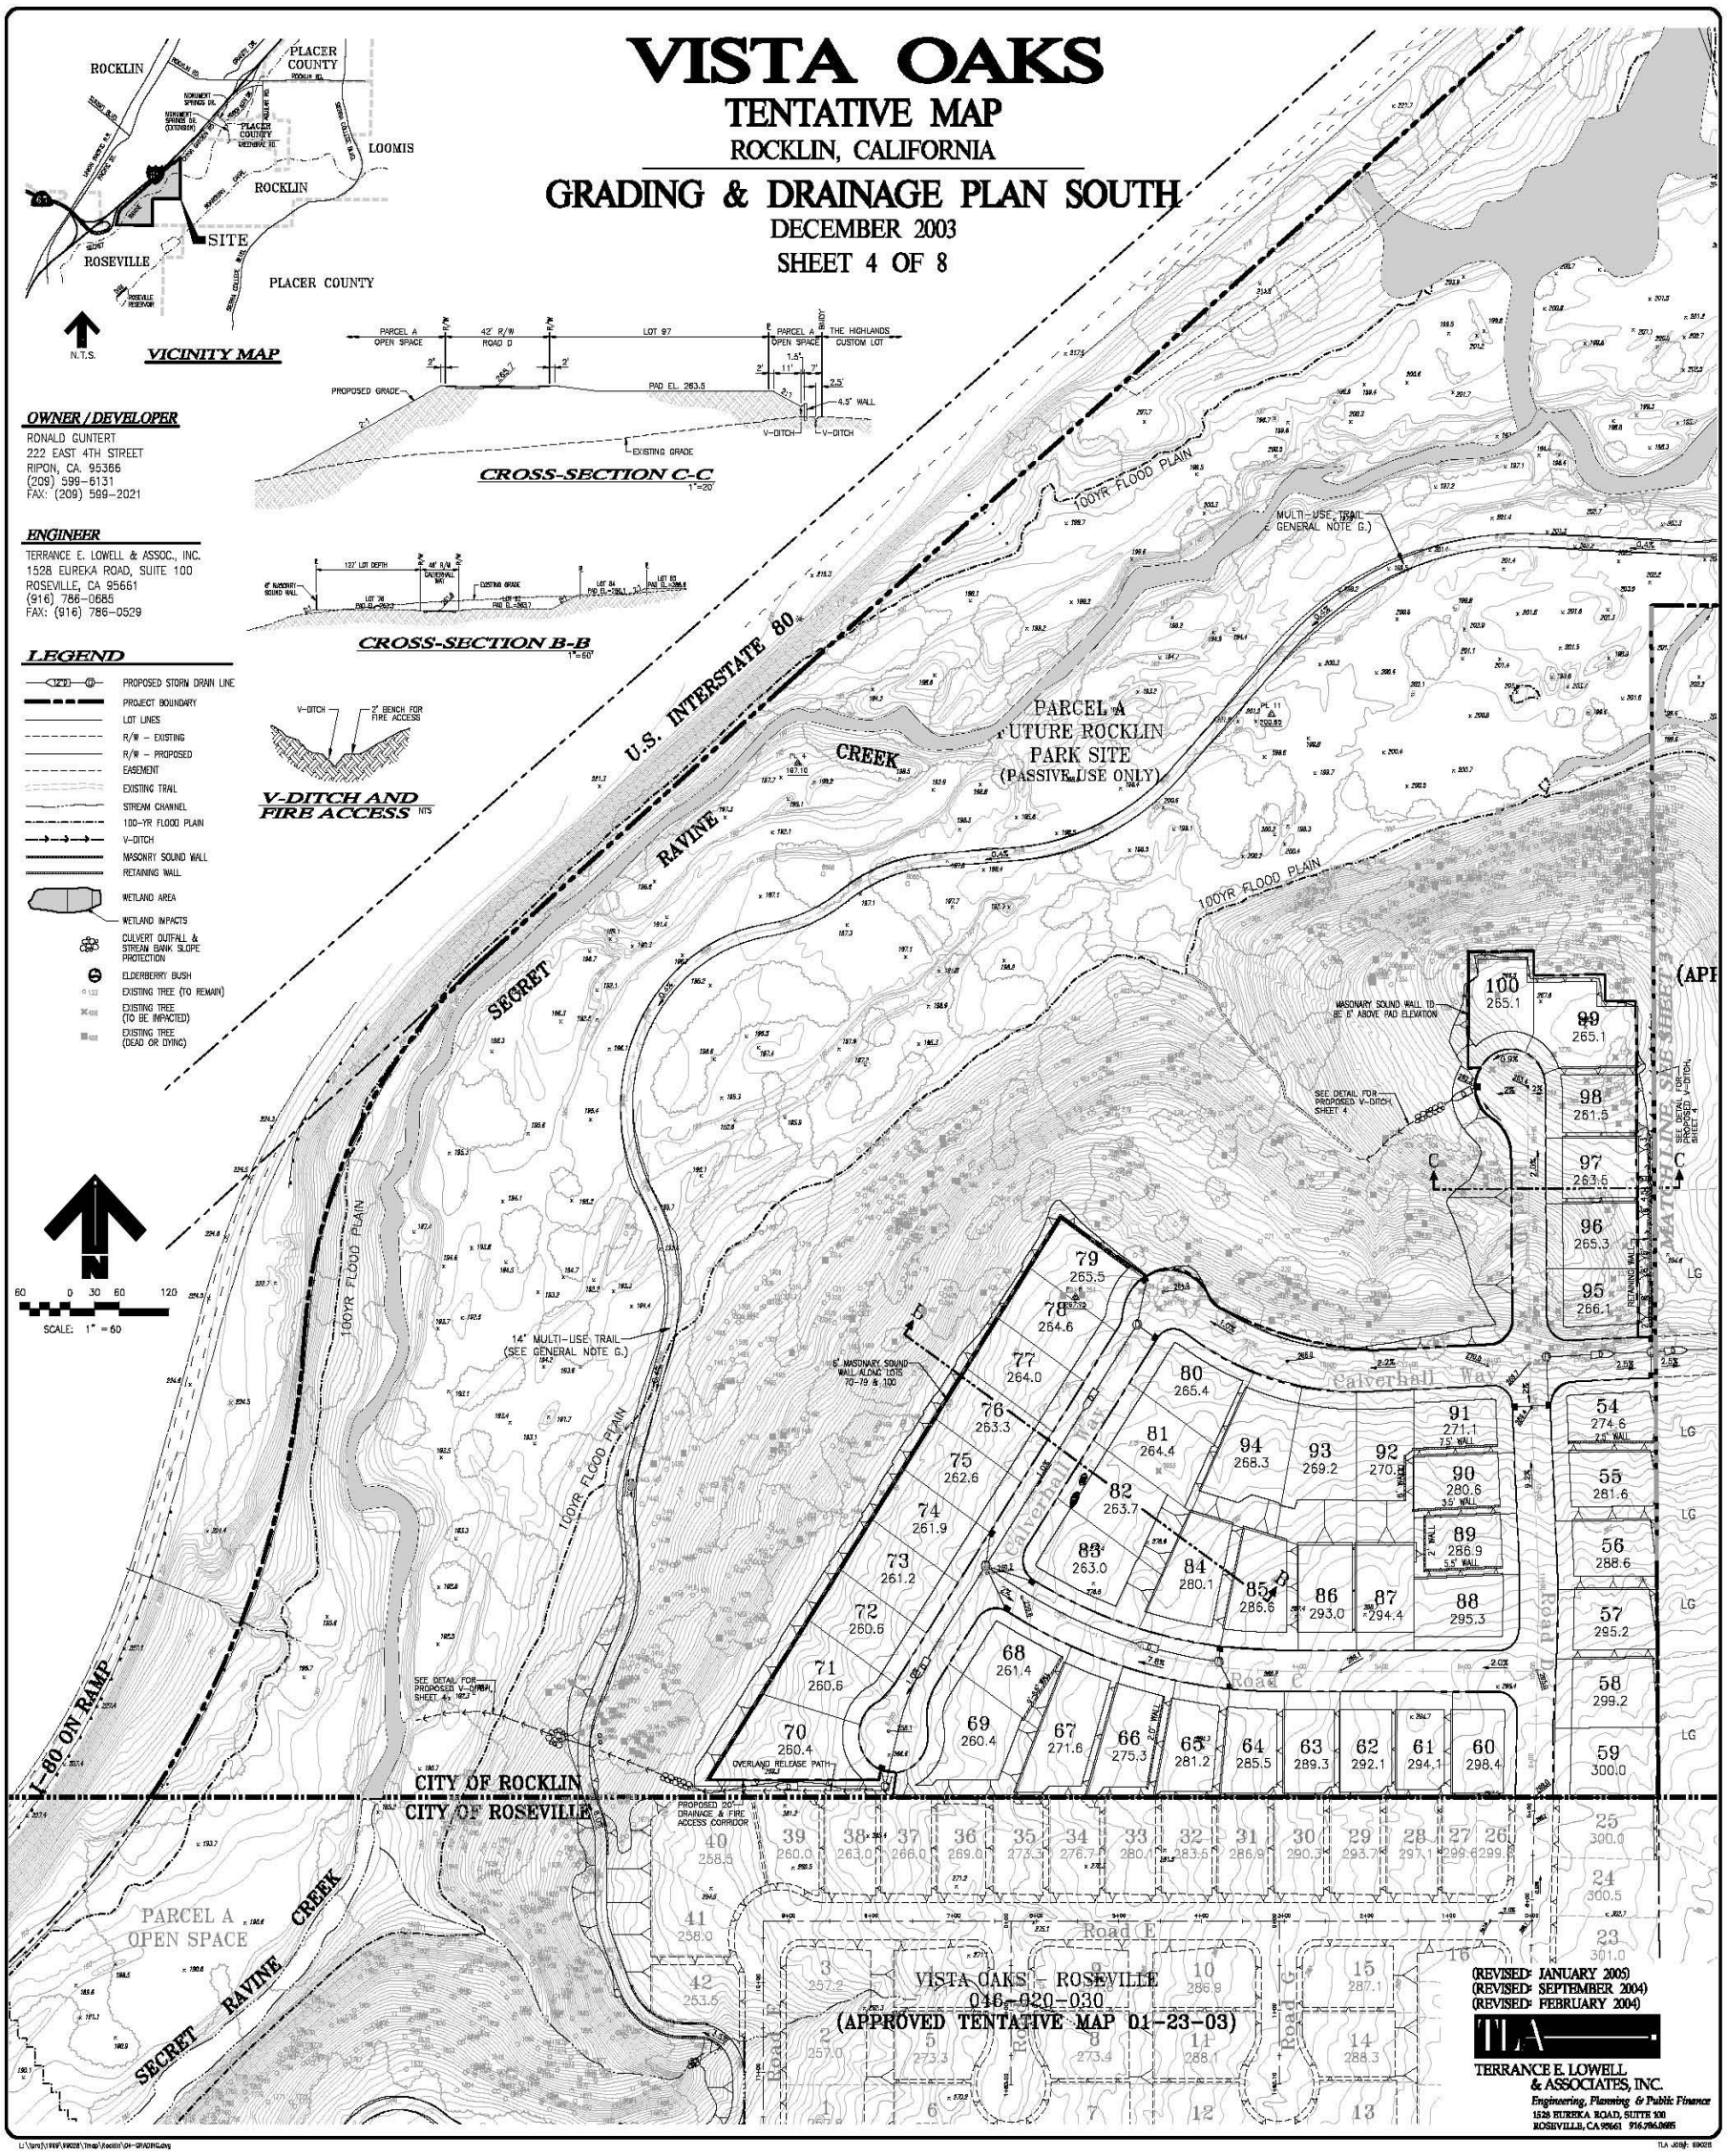Figure 4.5-3
Grading Plan – Vista Oaks (South)